Authentisign ID: DCF037E7-FE5E-F111-8FCA-002248359474

Authentisign ID: 65D900F0-4660-F111-8FCA-002248359474

Attached Doc 1 - Survey

P94464

PLAN OF SURVEY OF

ALL OF LOT 43
AND PART OF LOT 41
LAND REGISTRAR'S COMPILED PLAN № 28

TOWNSHIP OF HALLOWELL

COUNTY OF PRINCE EDWARD

SCALE 1" = 20' B. ROGER PICKARD o.L.S. 1994.

PLAN 47R-5979

RECEIVED AND DEPOSITED

DATE 07 July 1994

A. Jorsal, Dep.

LAND REGISTRAR FOR THE REGISTRY DIVISION OF PRINCE EDWARD (№ 47)

I REQUIRE THIS PLAN TO BE DEPOSITED UNDER THE REGISTRY ACT.

DATE : July 6, 1994

B. Roger Pickard

B. ROGER PICKARD O.L.S.

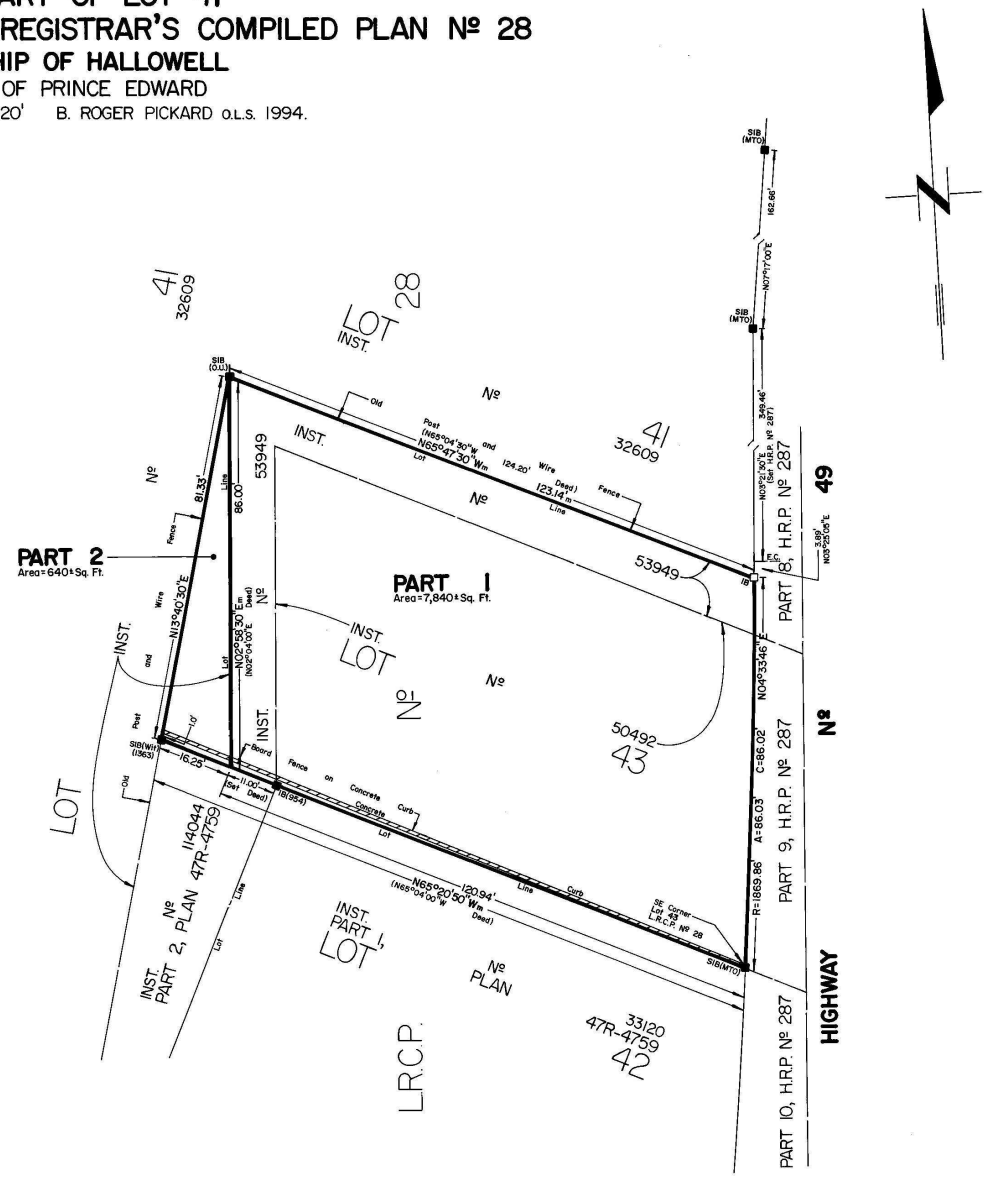

SCHEDULE

PART	DESCRIPTION	INST. №	REMARKS
1	Lot 43 L.R.C.P. № 28	50492 and 53949	———
2	Part of Lot 41 L.R.C.P. № 28	32609	———

CAUTION

THIS PLAN IS NOT A PLAN OF SUBDIVISION WITHIN THE MEANING OF THE PLANNING ACT.

NOTE

Bearings are astronomic and are derived from the westerly limit of Highway № 49 shown as N07°17'00"E on Highway - Registered Plan № 287.

LEGEND

—□—	denotes	Survey Monument Planted
—■—	"	Survey Monument Found
INST. №	"	Instrument Number
m.	"	Measured
Wit.	"	Witness
H.R.P.	"	Highway - Registered Plan
Deed	"	Instrument Number 53949
L.R.C.P.	"	Land Registrar's Compiled Plan

SURVEYOR'S CERTIFICATE

I CERTIFY THAT :

1. This survey and plan are correct and in accordance with THE SURVEYS ACT and THE REGISTRY ACT and the regulations made thereunder.
2. The survey was completed on the 22nd day of June, 1994.

June 27, 1994

B. Roger Pickard
Ontario Land Surveyor

B. ROGER PICKARD SURVEYING LTD.
Ontario Land Surveyor
199 Main St., Picton (613) 476-2213
Fax : (613) 476-2213

DRAWN BY : D. Daley

PARTY CHIEF : M. McConnell

PROJECT № : P94464