RD-986

PLAN AND FIELD NOTES OF SURVEY OF
PART of LOTS 5 AND 6
CONCESSION III
AND THE ORIGINAL 66' ROAD ALLOWANCE BETWEEN
IN THE TOWNSHIP of MACAULAY

DISTRICT of MUSKOKA
SCALE: 1 INCH = 100 FEET
S. NICHOLSON O.L.S.
1969

BEARINGS ARE DERIVED FROM THE WESTERLY LIMIT OF LOT 6, CON. III, TOWNSHIP OF MACAULAY, ASSUMED N 20° 56' W, ASTRONOMIC, AS SHOWN ON A PLAN OF SURVEY BY N. P. LYNDON, O.L.S., DATED MAY 20, 1965.

PLAN RD-986

I REQUIRE THIS PLAN TO BE DEPOSITED UNDER PART II OF THE REGISTRY ACT.

S. Nicholson
S. NICHOLSON, O.L.S.

RECEIVED AND DEPOSITED AS RD-986
DATE 7 Nov. 1969

J. H. C. Anderson
DEPUTY REGISTRAR FOR THE REGISTRY DIVISION OF MUSKOKA

1-R-1

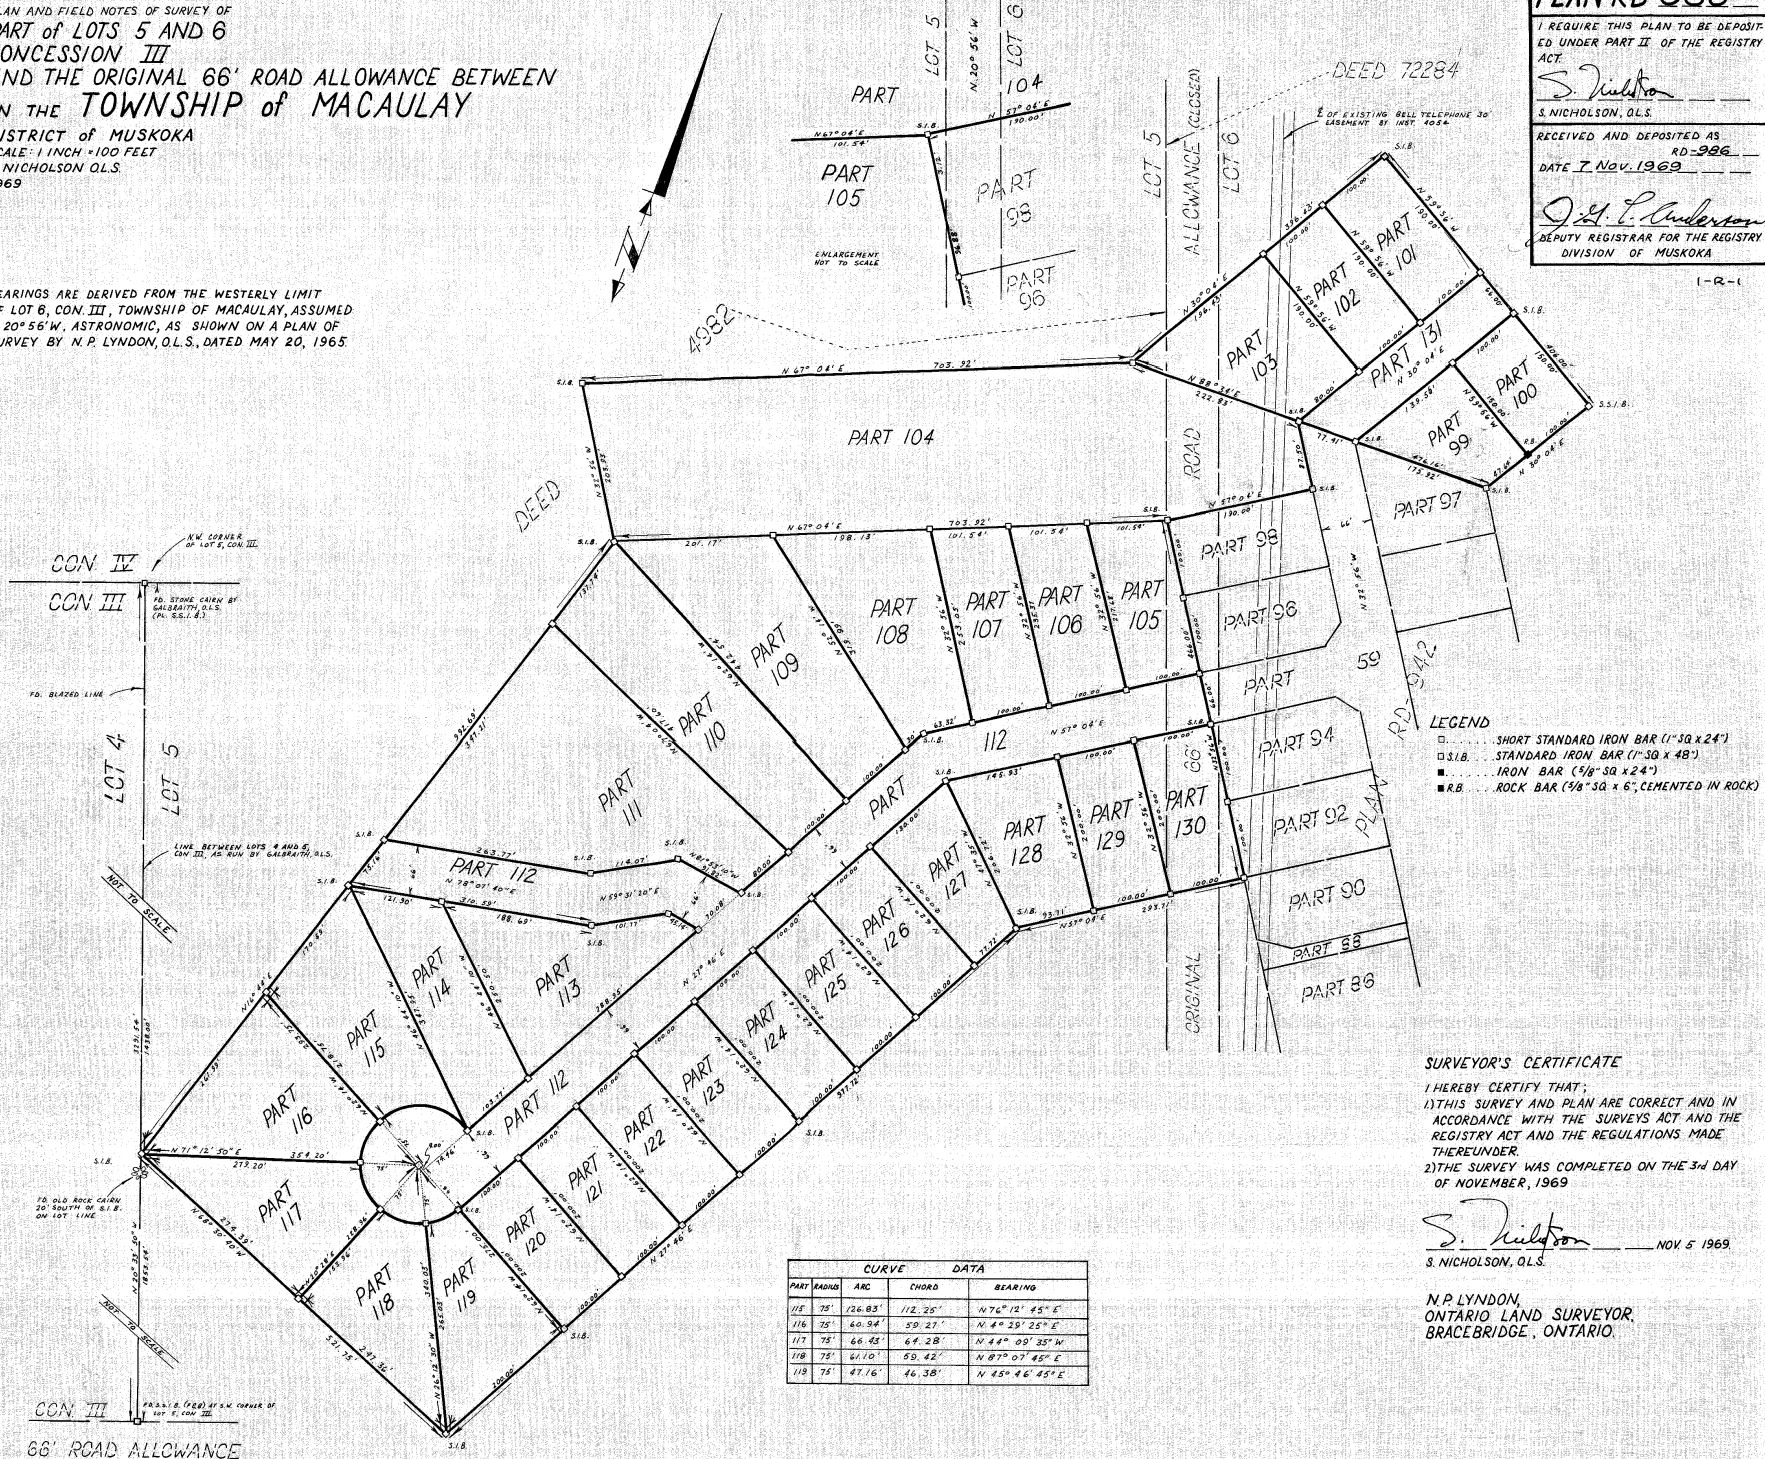

LEGEND
- □ . . . . . SHORT STANDARD IRON BAR (1" SQ. x 24")
- □ S.I.B. . . STANDARD IRON BAR (1" SQ. x 48")
- ■ . . . . . IRON BAR (5/8" SQ. x 24")
- ■ R.B. . . . ROCK BAR (5/8" SQ. x 6", CEMENTED IN ROCK)

CURVE DATA				
PART	RADIUS	ARC	CHORD	BEARING
115	75'	126.83'	112.25'	N 76° 12' 45" E
116	75'	60.94'	59.27'	N 4° 29' 25" E
117	75'	66.45'	64.28'	N 44° 09' 35" W
118	75'	61.10'	59.42'	N 87° 07' 45" E
119	75'	47.16'	46.38'	N 45° 46' 45" E

SURVEYOR'S CERTIFICATE

I HEREBY CERTIFY THAT;
1.) THIS SURVEY AND PLAN ARE CORRECT AND IN ACCORDANCE WITH THE SURVEYS ACT AND THE REGISTRY ACT AND THE REGULATIONS MADE THEREUNDER.
2.) THE SURVEY WAS COMPLETED ON THE 3rd DAY OF NOVEMBER, 1969

S. Nicholson NOV. 5 1969
S. NICHOLSON, O.L.S.

N. P. LYNDON,
ONTARIO LAND SURVEYOR,
BRACEBRIDGE, ONTARIO.